INTERIOR FINISH SCHEDULE			
CODE	DESCRIPTION	COLOR	MANUFACTURER CONTACT
WT1	4 X 4 GLAZED PORCELAIN CERAMIC TILE	#Q074 CHILI PEPPER_BRIGHT SERIES	AMERICAN OLEAN (THRU BPI)
	WALL TILE	LATICRETE #35 MOCHA GROUT	
WT2	4 X 4 GLAZED PORCELAIN CERAMIC TILE	#0025 ICE WHITE_BRIGHT SERIES	AMERICAN OLEAN (THRU BPI)
	WALL TILE	LATICRETE #35 MOCHA GROUT	
WT3	4 X 8 GLAZED PORCELAIN CERAMIC TILE	#0025 ICE WHITE_URBAN CANVAS SERIES	AMERICAN OLEAN (THRU BPI)
	WALL TILE	LATICRETE #35 MOCHA GROUT	
WT6	4 X 8 GLAZED PORCELAIN TILE	#WT09 NINE LIVES_COLOR BY NUMB. SER	CROSSVILLE CERAMIC
	WALL TILE	LATICRETE #90 LIGHT PEWTER GROUT	

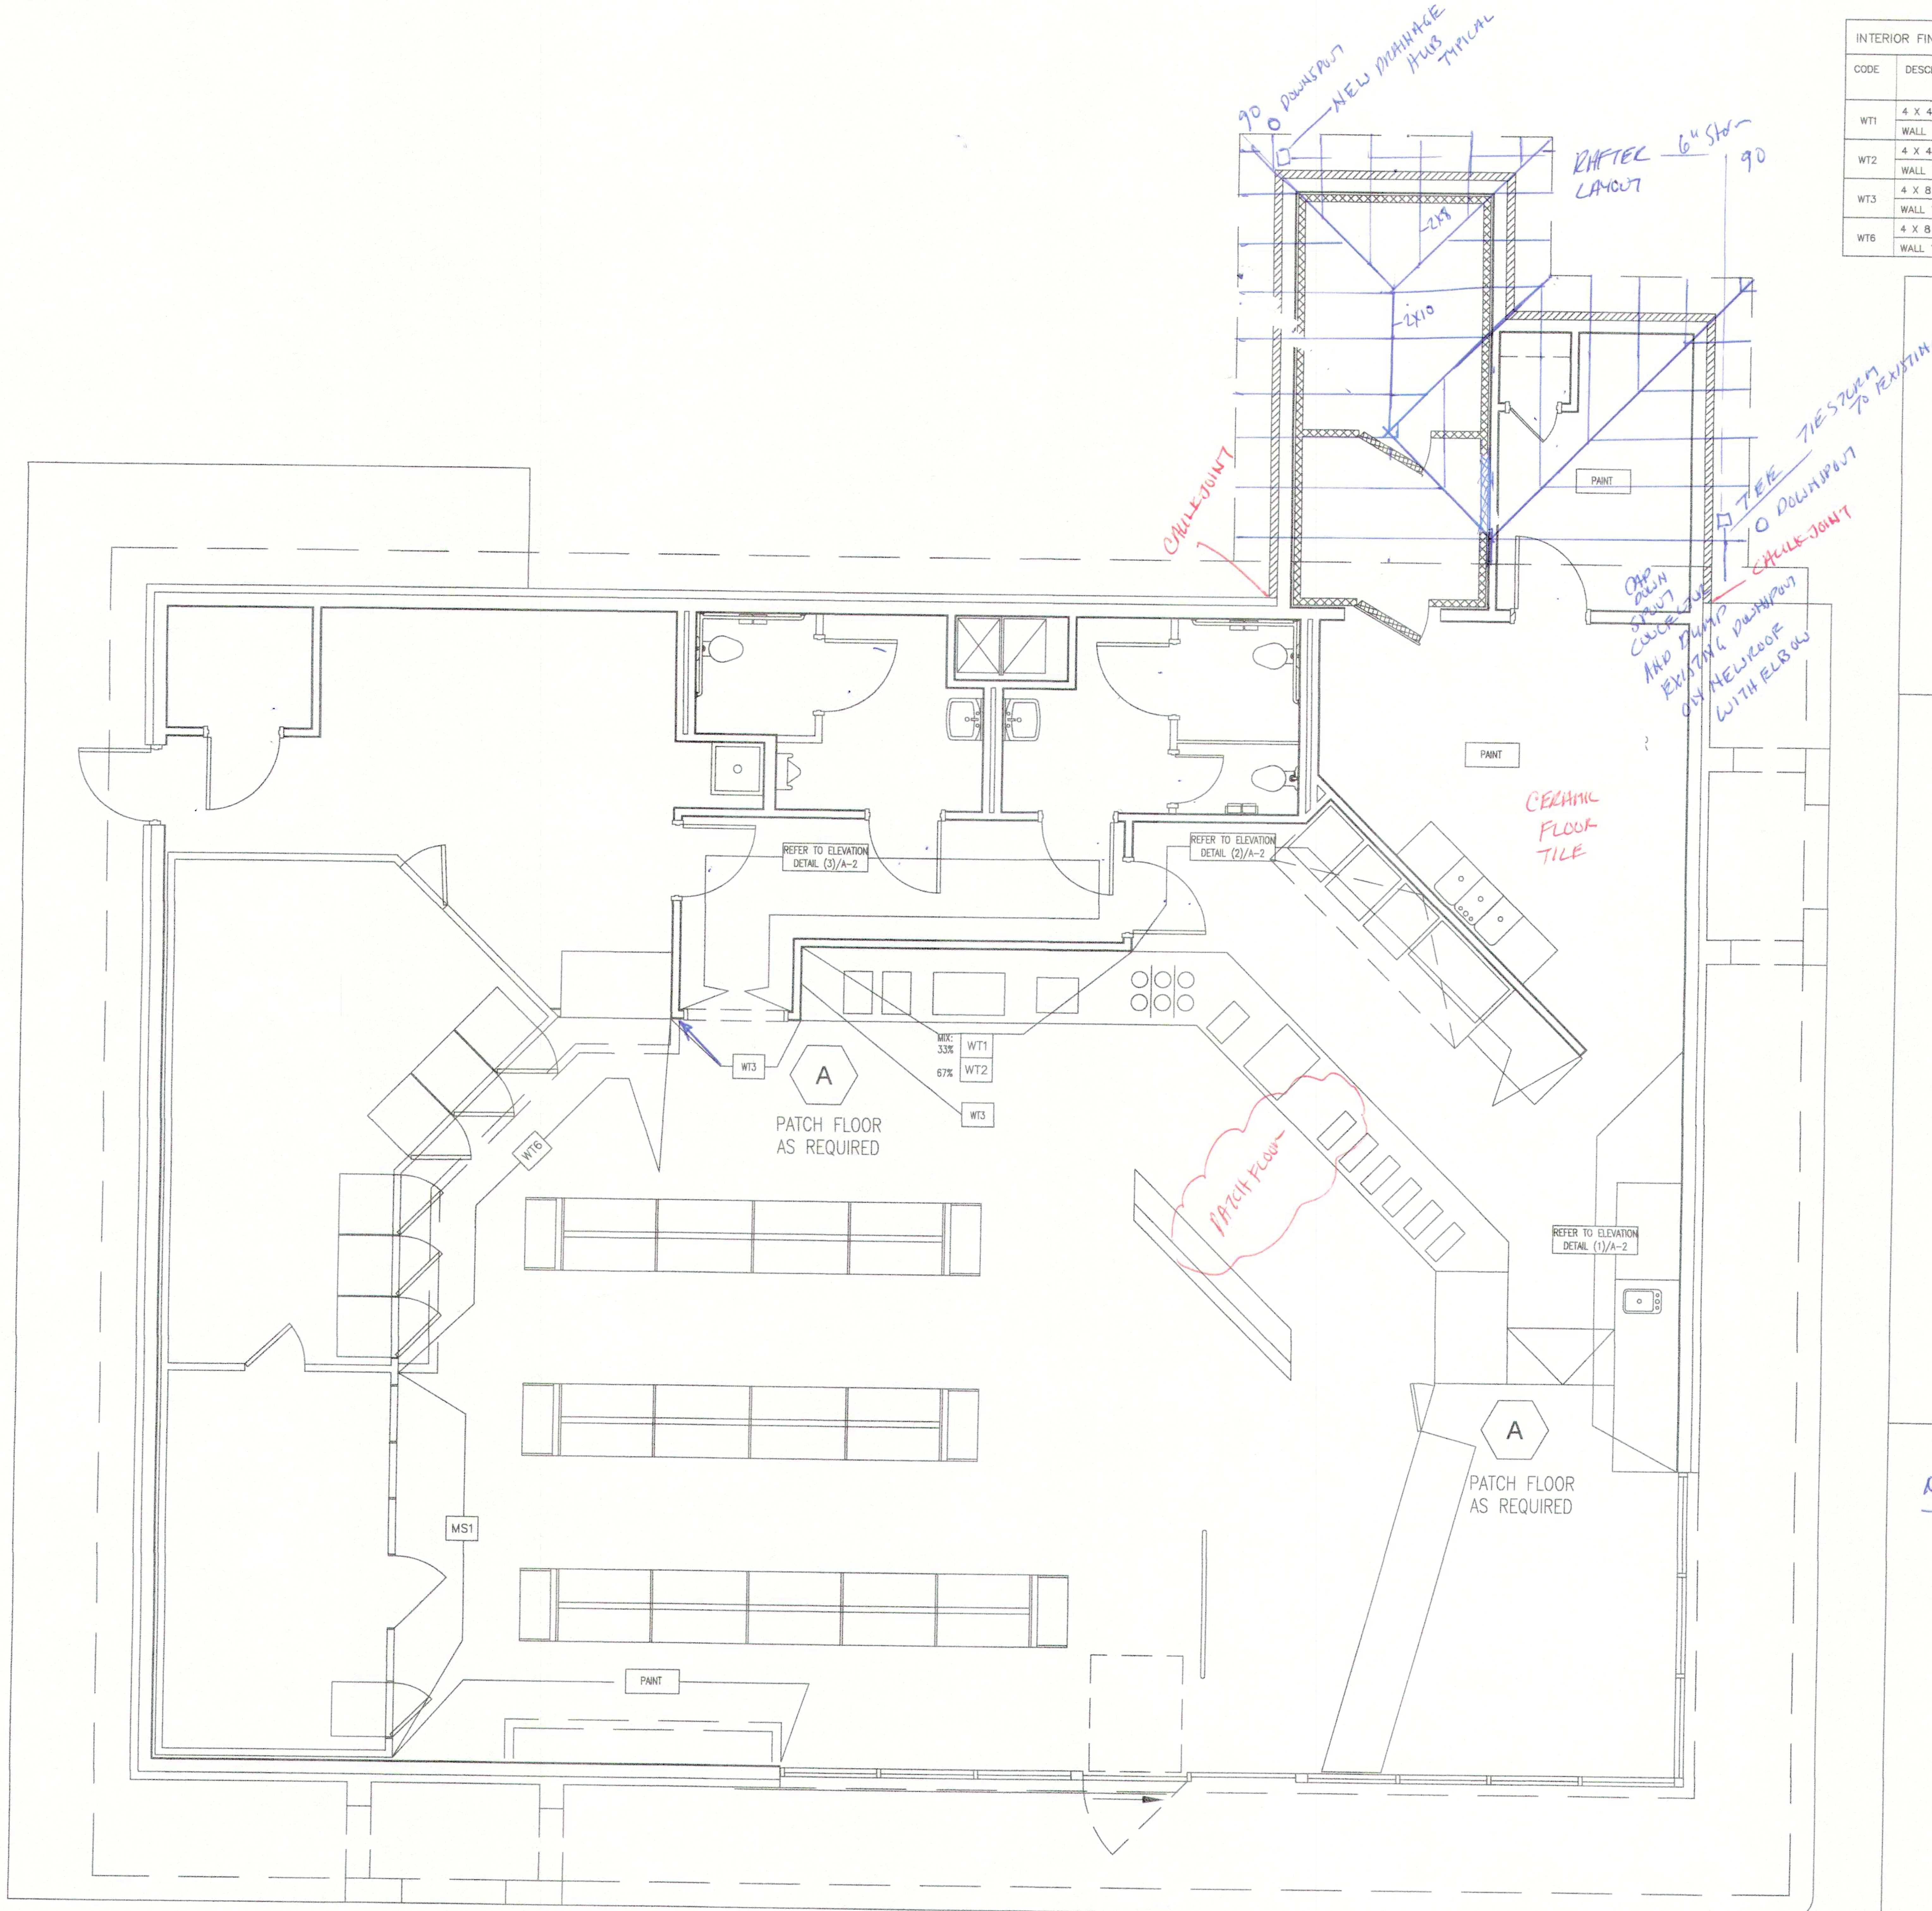

A
A-2
FINISH PLAN
Scale: 1/4"=1'

A FLOOR TILE REPAIR WILL BE NEEDED IN THESE AREAS.

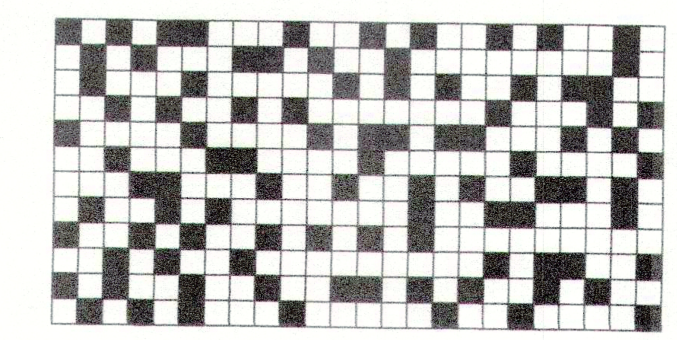

1
A-2
FINISH ELEVATION
SCALE = NTS

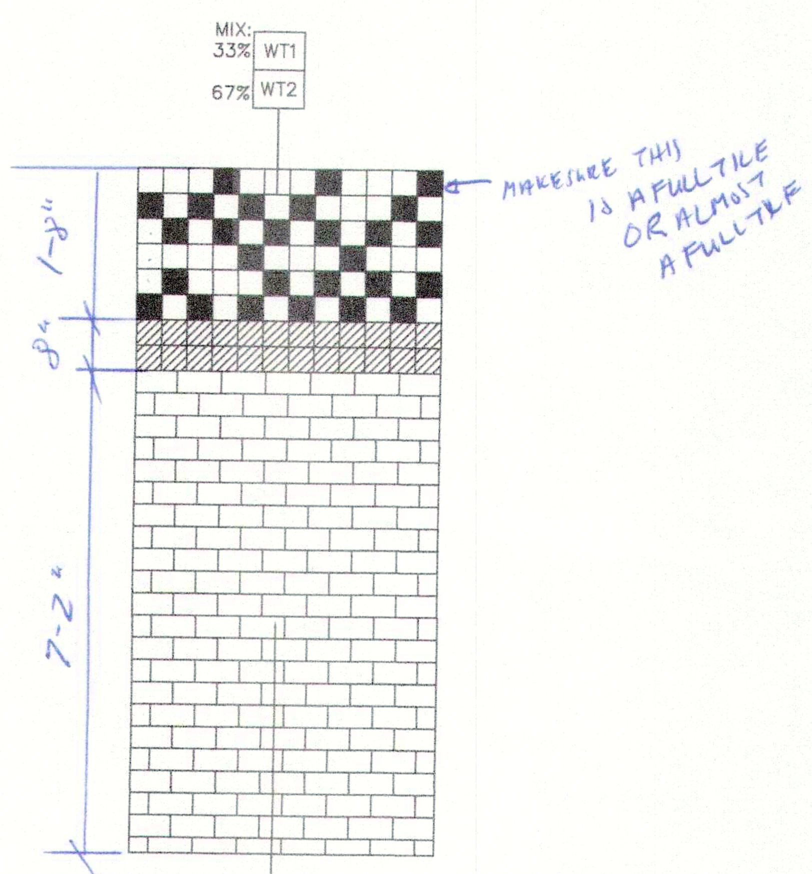

2
A-2
FINISH ELEVATION
SCALE = NTS

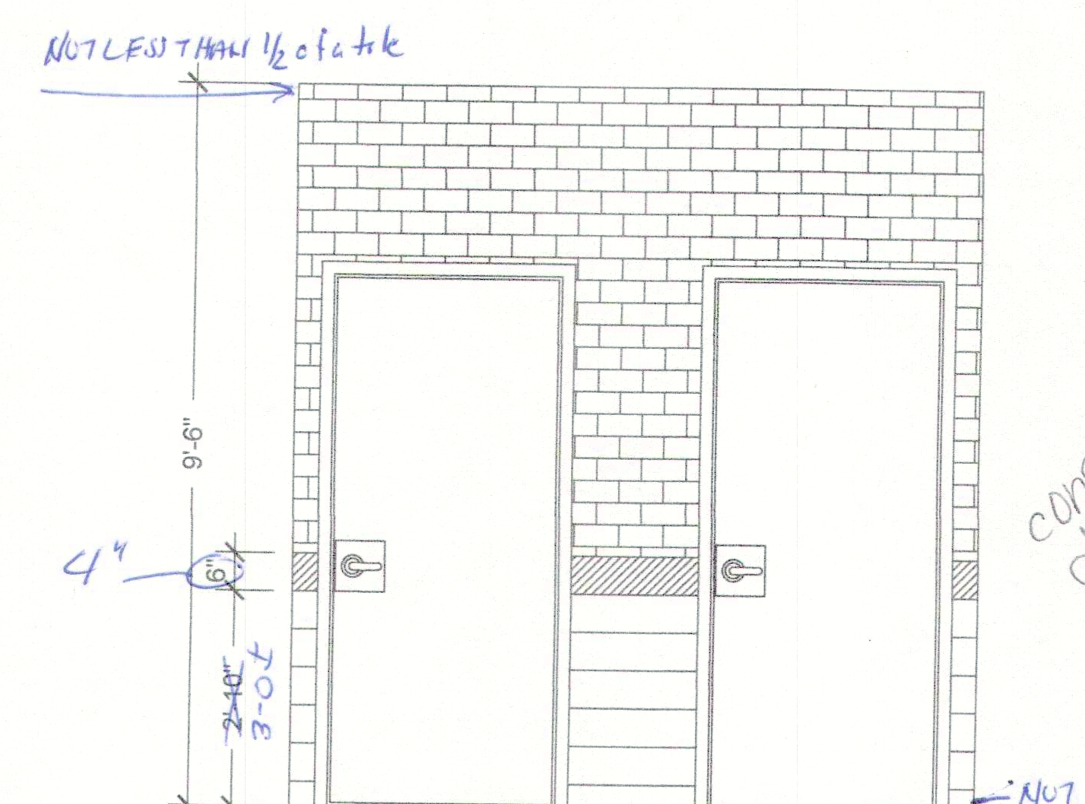

3
A-2
FINISH ELEVATION
SCALE = NTS

GENERAL CONTRACTOR
CONSTRUCTION MANAGER
1962 FILIATREAU LANE
BARDSTOWN, KY 40004
PH: 502-348-2305 FAX: 502-348-2008
www.bcdinc.us

FIVE STAR FOOD MART
CANE RUN RD. AND GREENBELT HIGHWAY
LOUISVILLE, KY 40208
NEWCOMB OIL COMPANY

construction documents 5/4/16

DATE: 01-18-16
DRAWN: S.KIDD
REVISED: 03-02-16

A-2

FIVESTAR
01-18-16
SKIDD